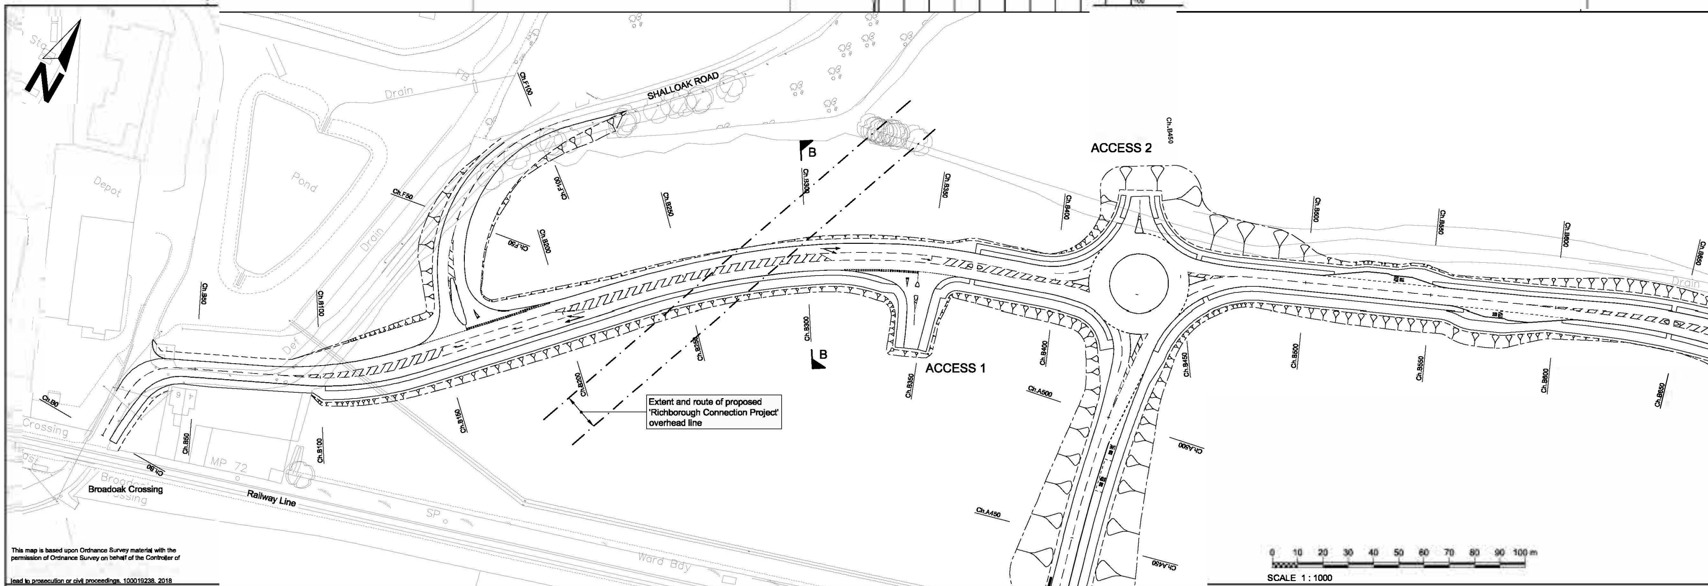

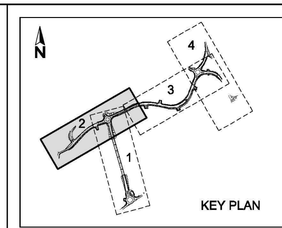

This map is based upon Ordnance Survey material with the permission of Ordnance Survey on behalf of the Controller of Her Majesty's Stationery Office © Crown Copyright. Unauthorised reproduction infringes Crown Copyright and may lead to prosecution or civil proceedings. 100019238. 2018

Broad Oak
Link Road

TYPICAL SECTION B - B

Scale 1:100

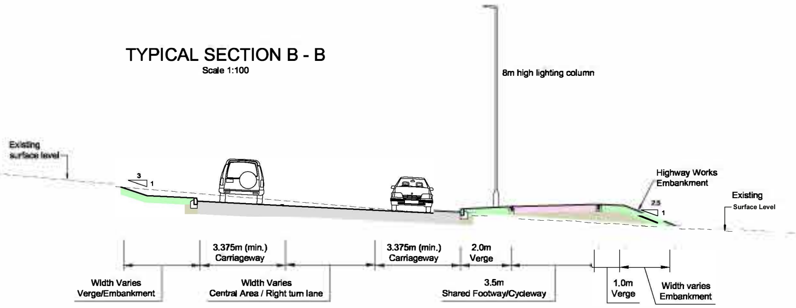

DATUM= -20.000

PROPOSED (m) (Road level)	9.670 9.737 9.827 10.023 10.330 10.747 11.276 11.916 12.667 13.517 14.381 14.576
EXISTING GROUND LEVEL	9.009 9.154 9.304 9.555 9.864 10.229 10.695 11.304 12.035 12.759 13.553 14.381 14.576
HORIZ ALIGN	D=14.428 / R=58.000 L=81.225 / R=88.176 L=16.601
VERT ALIGN	P=0.661% L=18.715 / K=9.000 L=71.847 / P=8.644% L=17.059
CHAINAGE	D0.000 D10.000 D20.000 D30.000 D40.000 D50.000 D60.000 D70.000 D80.000 D90.000 D100.000 D110.000 D112.254

SHALLOAK ROAD LONG SECTION

Scale 1:1000

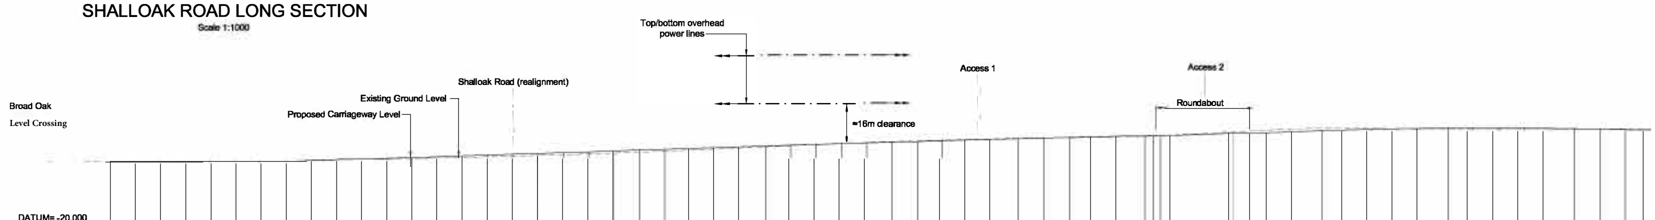

DATUM= -20.000

PROPOSED (m) (Road level)	6.857 6.832 6.836 6.866 6.928 7.016 7.127 7.284 7.459 7.664 7.897 8.158 8.449 8.767 9.092 9.416 9.741 10.066 10.391 10.716 11.041 11.365 11.690 12.015 12.340 12.664 12.983 13.297 13.605 13.907 14.203 14.493 14.778 15.057 15.330 15.598 15.860 16.116 16.367 16.617 16.867 17.117 17.200 17.247 17.122 17.984 18.000 18.268 18.668 19.055 19.386 19.858 19.872 20.027 20.123 20.160 20.138 20.073 19.980 19.858 19.706 19.529 19.321
EXISTING GROUND LEVEL	6.857 6.739 6.771 6.807 7.276 7.450 7.830 7.885 8.064 8.264 8.528 8.770 9.002 9.248 9.520 9.814 10.172 10.552 10.942 11.394 11.813 12.249 12.705 13.122 13.51 13.934 14.387 14.736 15.052 15.299 15.555 15.791 16.030 16.214 16.303 15.399 16.518 16.785 16.891 19.020 19.362 19.814 20.000 20.063 19.937 19.886 19.759 19.763 19.807 19.783 19.760 19.721 19.714 19.754 19.841 19.886
HORIZ ALIGN	R=227.281 L=21.413 / R=20.018 L=20.970 / D=48.804 / R=-97.349 L=35.804 / D=117.920 / R=250.000 L=121.125 / D=26.665 / R=-150.000 L=20.595 / R=113.000 L=20.838 / D=147.355
VERT ALIGN	K=34.853 L=126.988 / P=3.248% L=118.358 / K= 173.797 L=129.508 / P=2.503% L=38.442 / P=4.000% L=20.007 / K= 17.000 L=76.514 / K=-35.091 L=157.859
CHAINAGE	B0.000 B10.000 B20.000 B30.000 B40.000 B50.000 B60.000 B70.000 B80.000 B90.000 B100.000 B110.000 B120.000 .000 B140.000 B150.000 B160.000 B170.000 B180 B190.000 B200.000 B210.000 B220.000 B230.000 B240.000 B250.000 B260.000 B270.000 B280.000 B290.000 B300.000 B310.000 B320.000 B330.000 B340.000 B350.000 B360.000 B370.000 B380.000 B390.000 B400.000 B410.000 B413.298 B453.301 B460.000 B470.000 B480.000 B490.000 B500.000 B510.000 B520.000 B530.000 B540.000 B550.000 B560.000 B570.000 B580.000 B590.000 B600.000 B610.000

LONG SECTION

Scale 1:1000

Rev	Revision details	Chkd	Appd	Date

Drawn:	TMW	Preliminary	
Design:	.	For comment	
Chkd:	MIM	For tender	
Appd:	MIM	For construction	
Date:	21 March 2018	As constructed	
		Other	✓

amey
www.amey.co.uk

Client
Kent County Council
kent.gov.uk

Project Name
A28 Sturry Link Road, Canterbury

Drawing Title
Scheme Design
Sheet 2 of 4

Original Drawing Size : A1	Dimensions : m
Scale : As Shown	Copyright © Amey

Drawing No	Rev
4300392/000/65	0