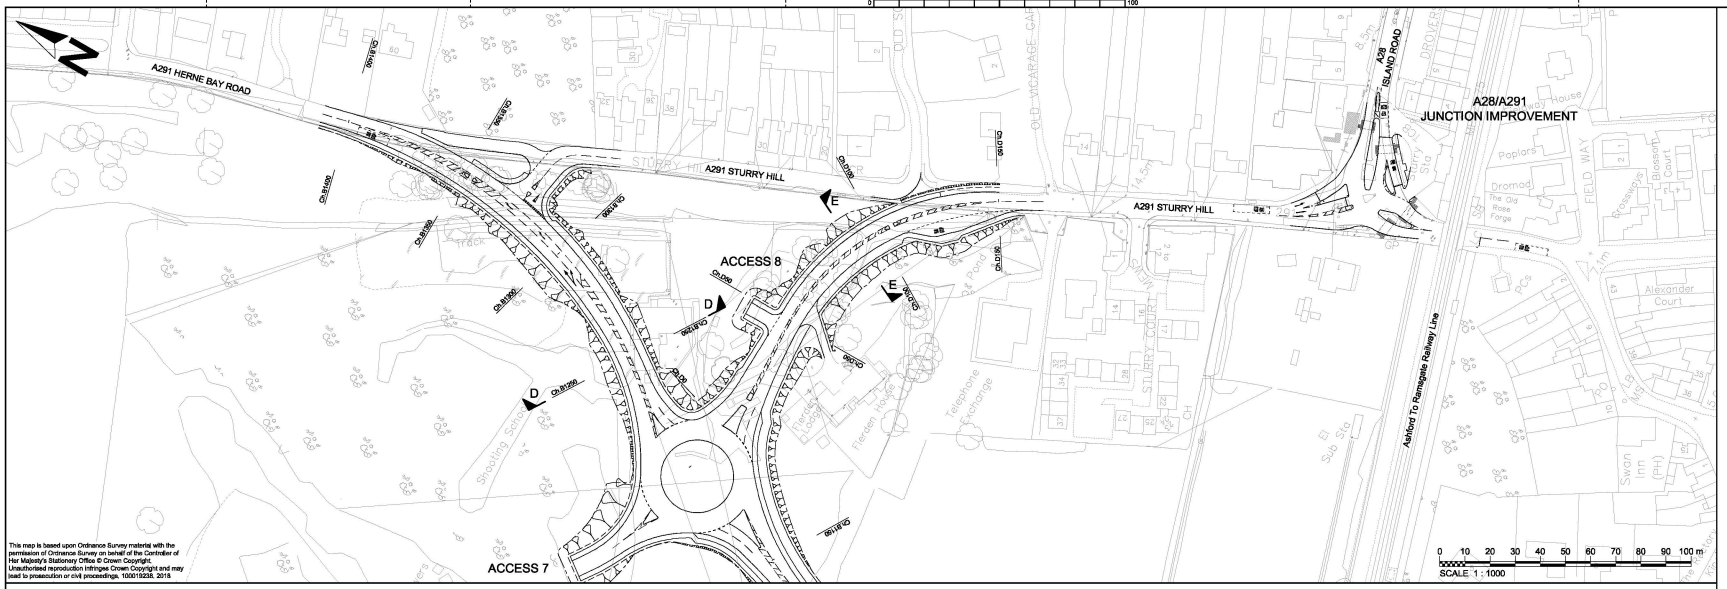

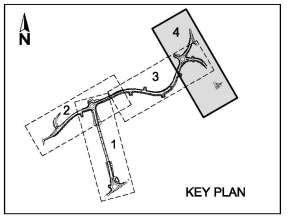

TYPICAL SECTION D - D
Scale 1:100

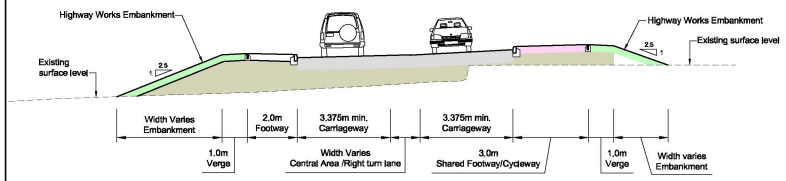

TYPICAL SECTION E - E
Scale 1:100

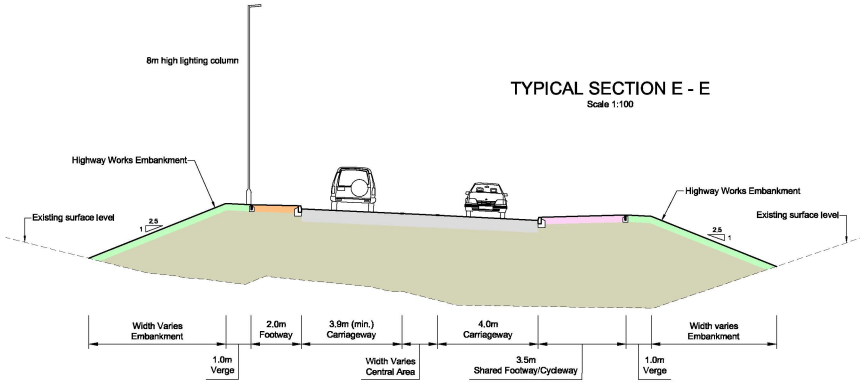

LONG SECTION - A291 STURRY HILL LINK (North)
Scale 1:1000

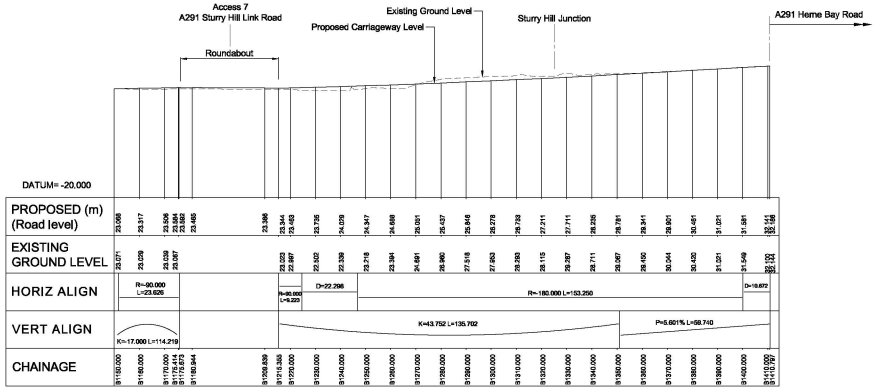

LONG SECTION - A291 STURRY HILL LINK (South)
Scale 1:1000

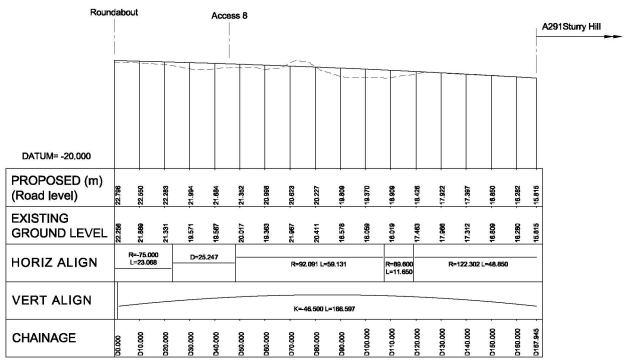

Rev	Revision details	Chkd	Appd	Date
02	Islands realigned at A28/A291 Junction, permitting westbound traffic on A28.	JR	RJHF	21/05/21
1	Bus Lane and footway realigned at A28/A291 Junction, Island added by "Keep Clear" marking .	JH	SR	20/08/19

Drawn: TMW	Preliminary
Design: .	For comment
Chkd: MIM	For tender
Appd: MIM	For construction
Date: 21 March 2018	As constructed
	For Information ✓

amey
www.amey.co.uk

Client
Kent County Council
kent.gov.uk

Project Name
A28 Sturry Link Road, Canterbury

Drawing Title
Scheme Design
Sheet 4 of 4

Original Drawing Size : A1	Dimensions : m
Scale : As Shown	Copyright © Amey

Drawing No 4300392/000/67 | Rev 02