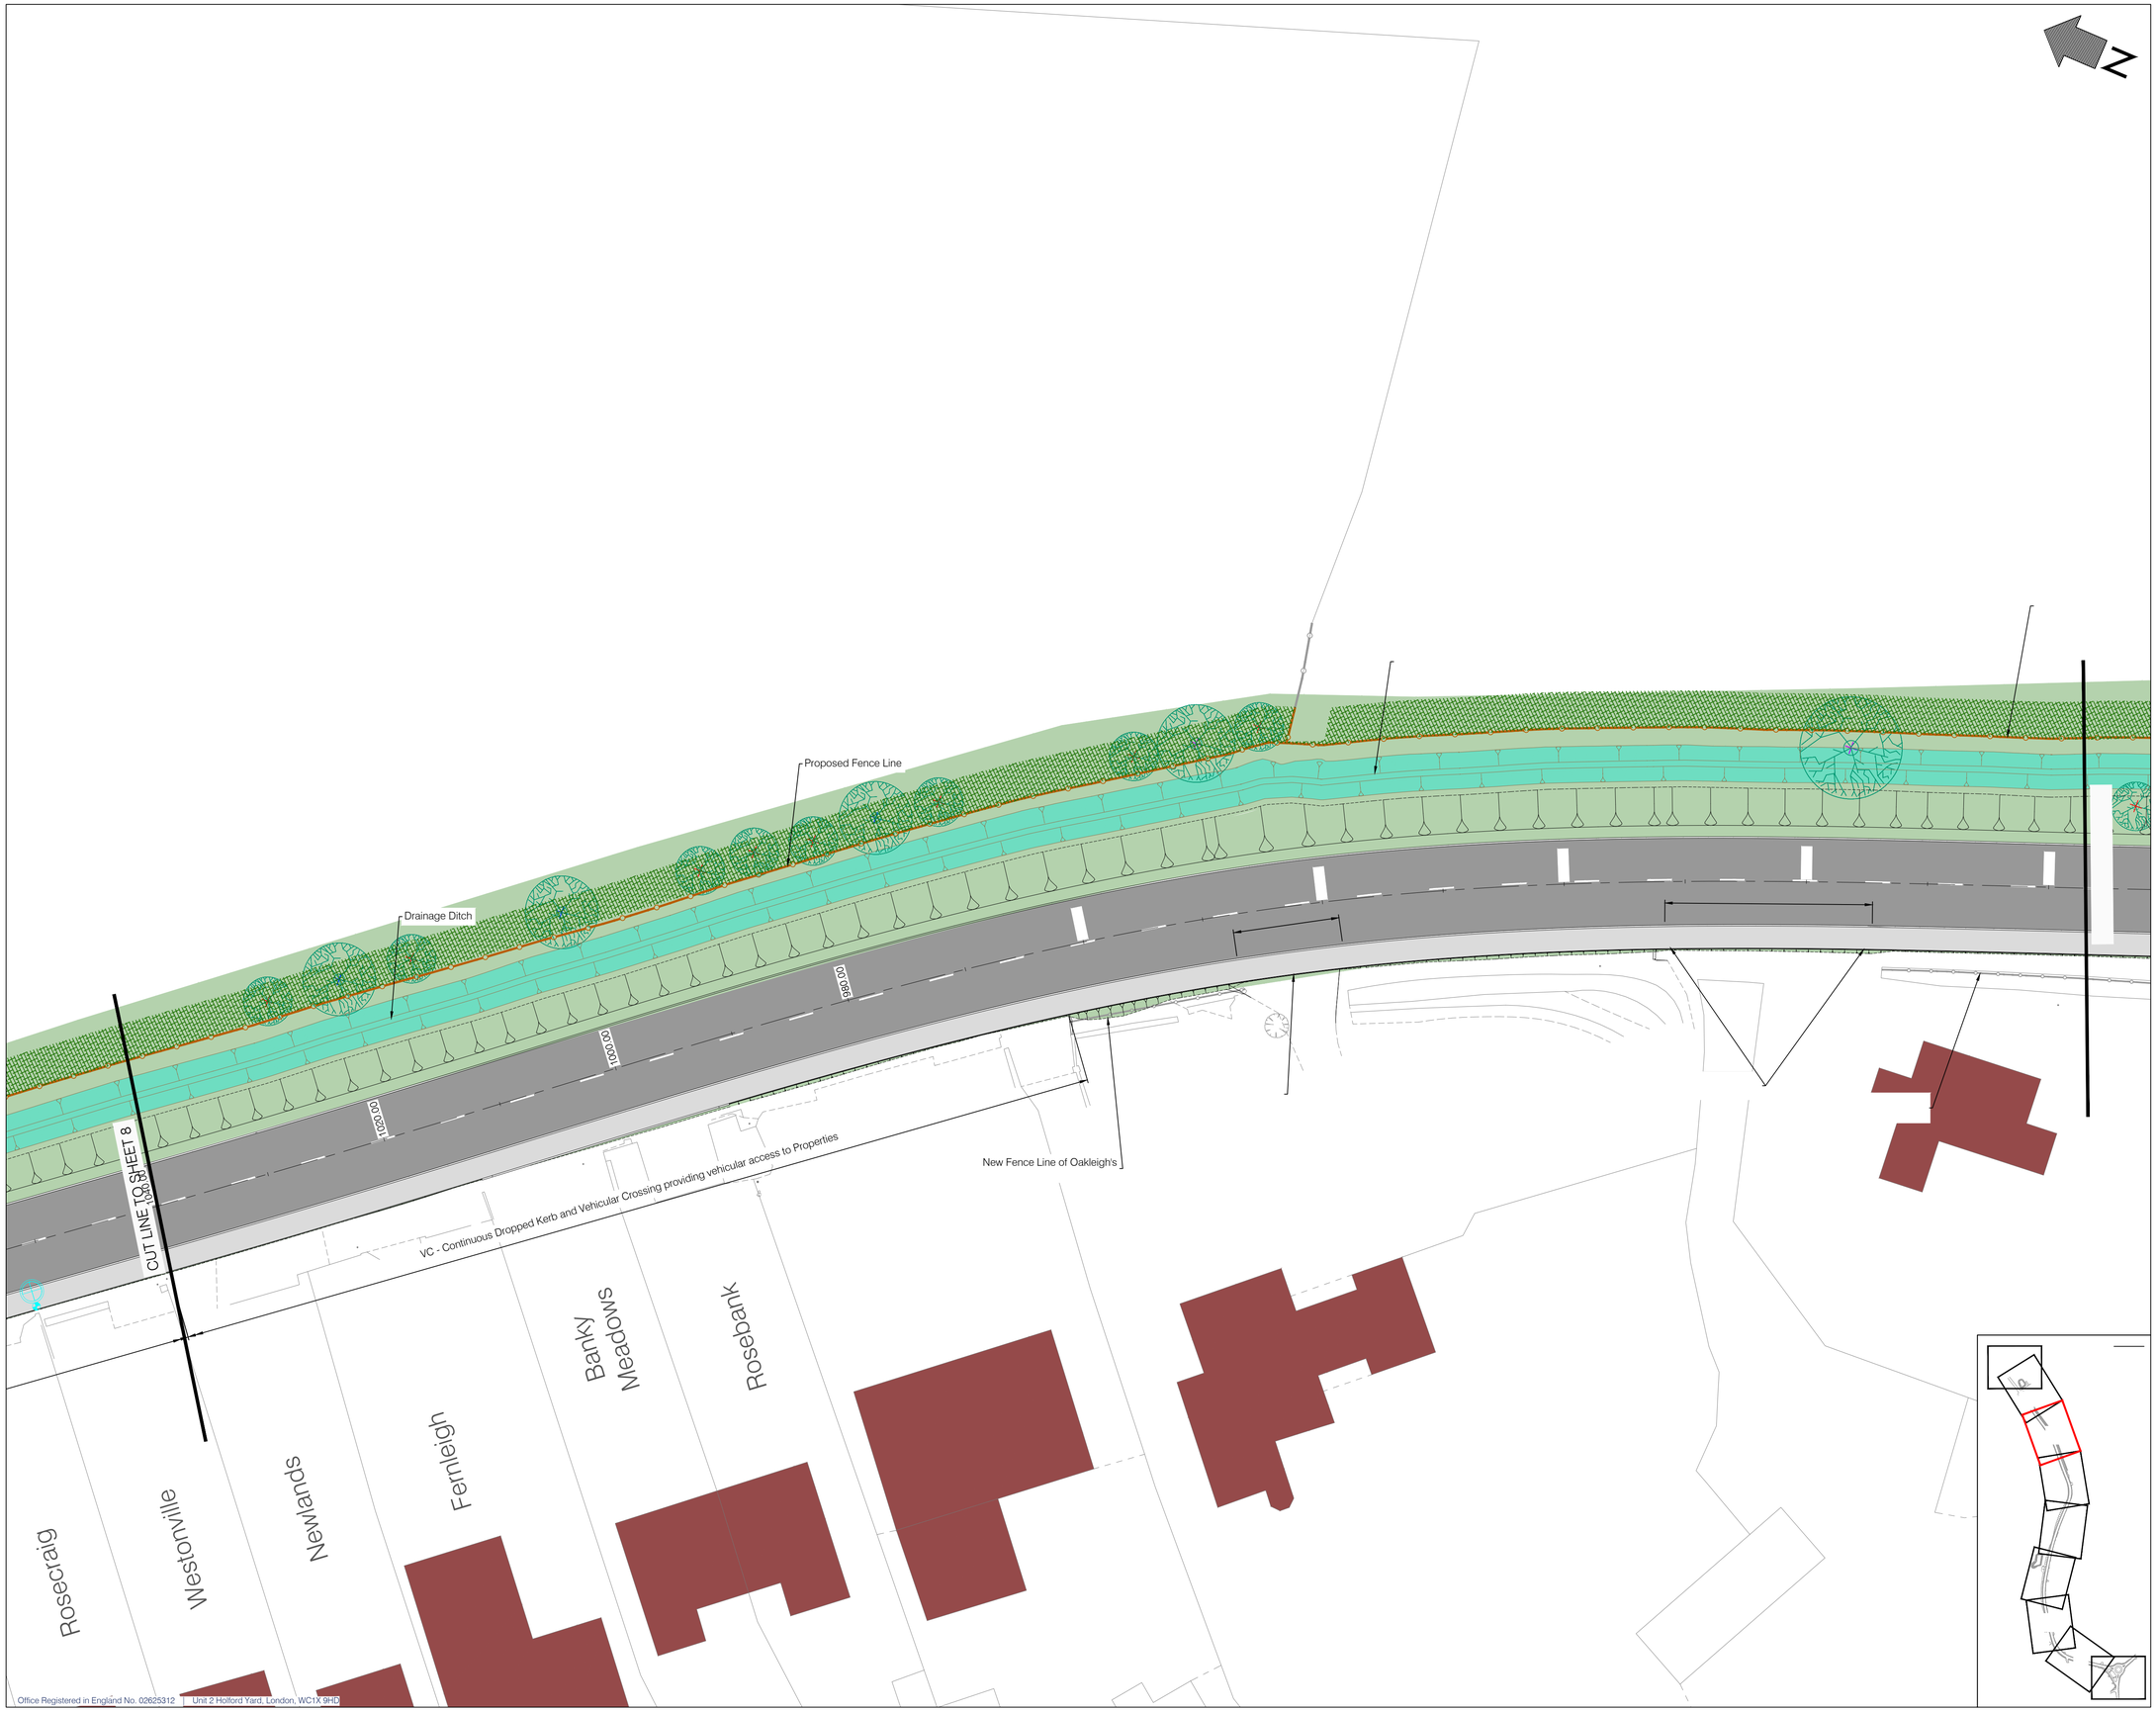

PROJECT CENTRE

bsi. ISO 9001 Quality Management FS 77166

Kent County Council

Office Registered in England No. 02625312 | Unit 2 Holford Yard, London, WC1X 9HD

PLOT DATE: 27/01/2022 13:44:21 | CAD REFERENCE: \\itservices.local\shared$\Project Centre Brighton\Brighton\Project-BST\1000006688 KCC HERNE RELIEF ROAD PLANNING\2 Project Delivery\6 CAD\DRAWINGS\STAGE 5\1000006688-5-010 - GA.dwg | IChambers |